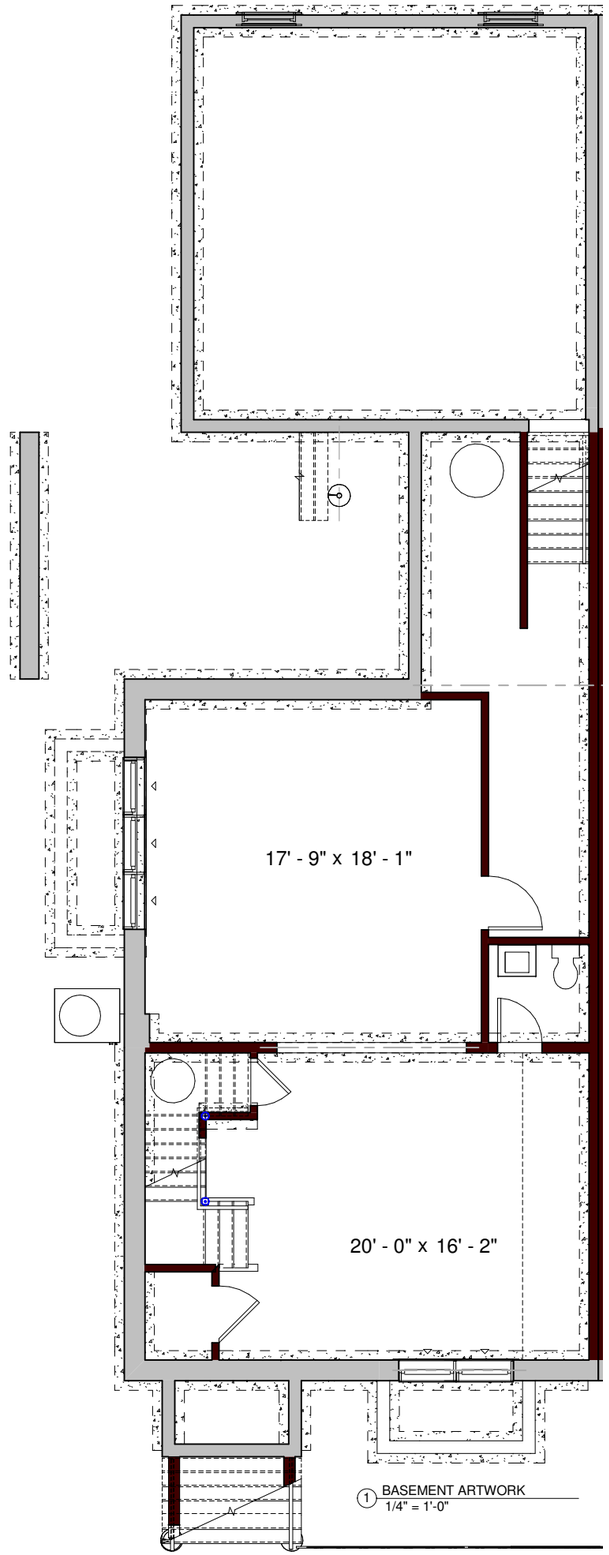

1 BASEMENT ARTWORK
1/4" = 1'-0"

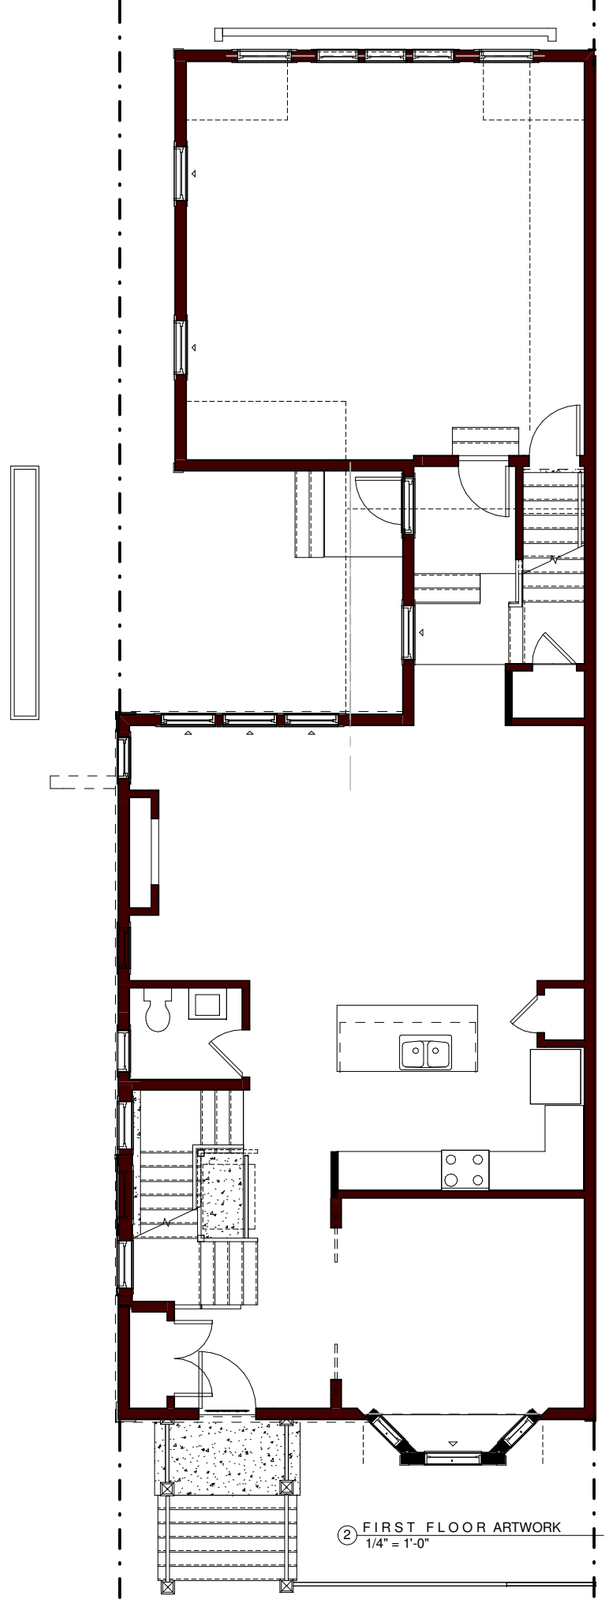

2 FIRST FLOOR ARTWORK
1/4" = 1'-0"

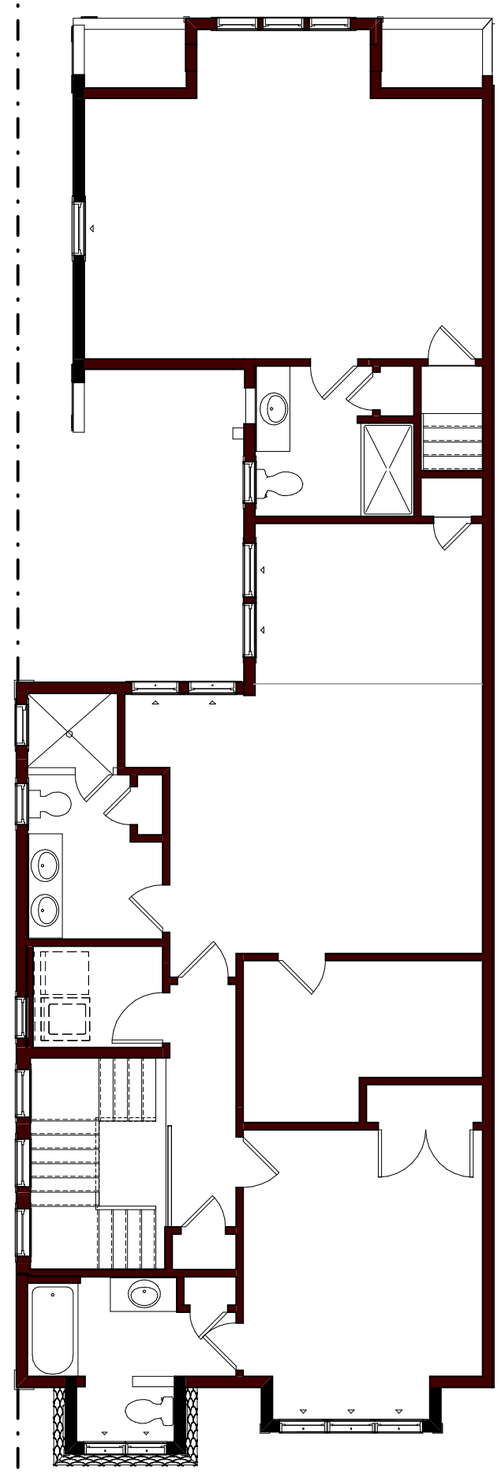

3 SECOND FLOOR ARTWORK
1/4" = 1'-0"